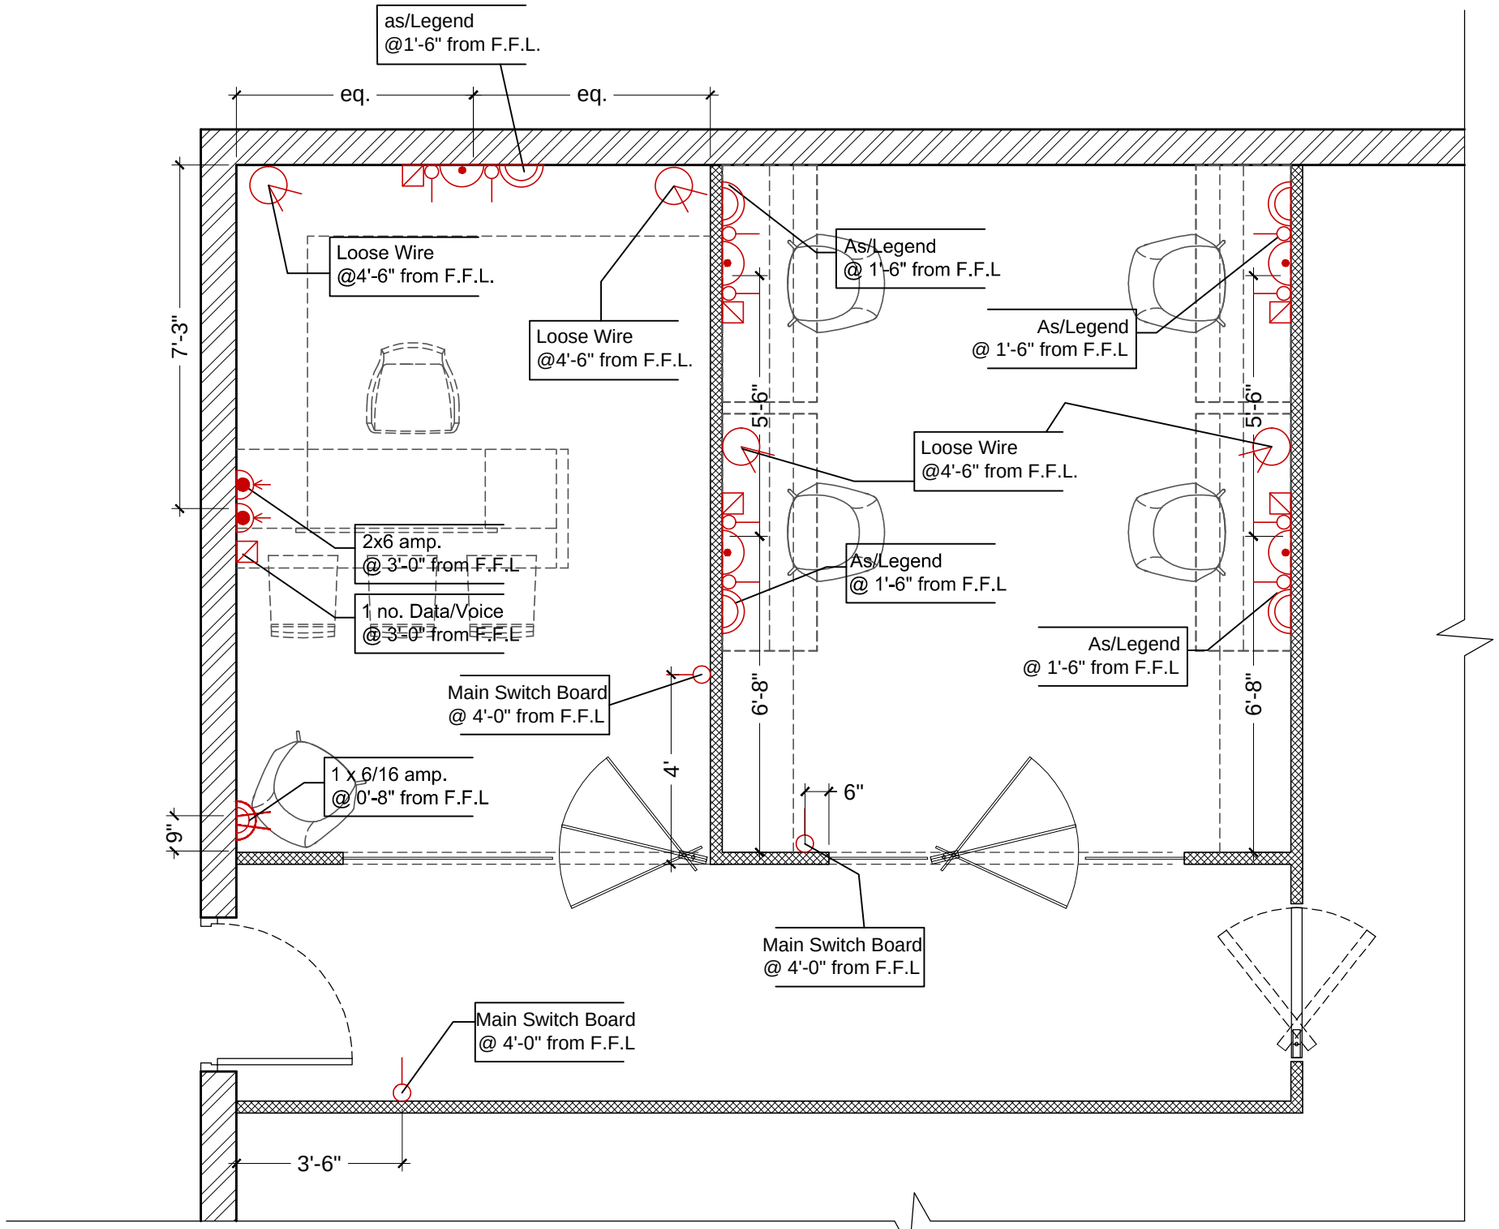

LEGEND

S.NO	SYMBOL	DESCRIPTION
1.		6/16 AMP PIN OUTLET WITH SWITCH
2		6 AMP. OUTLET WITH SWITCH
3		2 NOS 6AMP OUTLET CONTROLLED BY 1 NO. 6AMP SWITCH (UPS) (ROUND PIN)
4		1 NO 6AMP OUTLET WITH ONE SWITCH (PAW POWER)
5		ONE DATA & ONE VOICE OUTLET
6		MAIN SWITCH BOARD
7		LOOSE WIRE

NOTES:
1. All Dimensions have to be read and not measured.
2. All dimensions are in Feet/Inches.
3. The following architectural drawings have to be read along with relevant structural/Plumbing/Electrical/Details.
4. All discrepancies in the drawings have to be brought to the notice of the architect before execution of the same on the site.
5. The following drawing is the intellectual property of the architect and the same can not be used for any other project without the written consent of the architect.

SPECIAL NOTES:

DRAWING ISSUE SCHEDULE

S. NO.	DATE	ISSUED TO	ISSUED FOR
01	14-12-2017	Client	Reference

NOS.	DATE	REMARKS

REVISIONS

ISSUED ON : 14/12/17

ISSUED FOR : G.F.C.

SCALE: 1"= 3'-0"

NORTH OF SITE:

ARCHITECTS:
DESIGN ETHICS
ARCHITECTURE STUDIO
Email - designethics@outlook.com
Tel. - 9711178198, 8800512277

DRAWN BY : SUMIT

CHECKED BY : JATIN GUPTA

PROJECT:
I.C.G.E.B.
OFFICE INTERIORS

DRAWING TITLE:
ELECTRICAL LAYOUT

DRAWING NO. DE023-ICGEB-06

REVISION NO. R0